AI #54030

MISSISSIPPI DEPARTMENT OF ENVIRONMENTAL QUALITY

RECEIVED
MAY 09 2018
MDEQ

RE-COVERAGE FORM

MINING STORM WATER, DEWATERING AND NO DISCHARGE GENERAL PERMIT

GENERAL PERMIT: MSR32 2 0 5 4. This coverage number must be completed for the referenced mining activity or this form will be considered incomplete and will be returned. The coverage number can be found at the bottom left corner of your previous Certificate of Coverage.

The submittal of this form is required to receive coverage under the reissued Mining Storm Water, Dewatering and No Discharge General Permit. This form must be completed and returned to MDEQ at the address printed at the bottom of this form within 30 days of the date of the Letter of Instruction for Re-Coverage.

Please indicate the activities to be covered by this Re-Coverage Form (check all that apply).

- [x] **Storm Water Discharges Associated with Mining**
- [ ] **Mine Dewatering**
- [ ] **Wastewater Recirculation System with No Discharge**

The appropriate section of this form must be completed if the applicant proposes to operate a wastewater recirculation system with no discharge and/or discharge impounded mine water (dewatering).

If the company seeking coverage is a corporation, a limited liability company, a partnership, or a business trust, attach proof of its registration with the Mississippi Secretary of State and/or its Certificate of Good Standing. This registration or Certificate of Good Standing must be dated within twelve (12) months of the date of the submittal of this coverage form. Coverage will be issued in the company name as it is registered with the Mississippi Secretary of State.

ALL INFORMATION MUST BE COMPLETED (indicate "N/A" where not applicable)

APPLICANT INFORMATION

APPLICANT IS THE [x] OWNER [x] OPERATOR (Must check one or both)

OPERATOR CONTACT PERSON: Katherine Sams Russell

OPERATOR COMPANY NAME: Tri-State Jackson Lands, LLC

OPERATOR STREET OR P. O. BOX: P.O. Box 4567

OPERATOR CITY: Macon STATE: GA ZIP: 31213

OPERATOR PHONE #: (478) 781 - 6801 OPERATOR EMAIL: kate.russell@cherokeebrick.com

OWNER CONTACT PERSON: Katherine Sams Russell

OWNER COMPANY: Tri-State Jackson Lands, LLC

OWNER STREET OR P. O. BOX: P.O Box 4567

OWNER CITY: Macon STATE: GA ZIP: 31213

OWNER PHONE #: (478) 781 - 6801 OWNER EMAIL: kate.russell@cherokeebrick.com

MINE INFORMATION

MINE SITE NAME: Farm Mine

CONTACT NAME & POSITION: Katherine Sams Russell-Manager/Vice President

CONTACT PHONE NUMBER: (478) 781 - 6801

MINE PHYSICAL SITE ADDRESS (IF NOT AVAILABLE INDICATE NEAREST NAMED ROAD):

STREET: Hilda Drive

CITY: Jackson COUNTY: Hinds ZIP: 39213

ATTACH A USGS QUAD MAP, EXTENDING ½ MILE BEYOND FACILITY, OUTLINING THE MINE BOUNDARIES (Maps can be obtained from the Mississippi Office of Geology. For information call 601-961-5523).

SW 1/4 OF SW 1/4 OF SECTION 6, TOWNSHIP 6N, RANGE 1E

LATITUDE: 32 DEGREES 23 MINUTES 5.17 SECONDS LONGITUDE: -90 DEGREES 14 MINUTES 29.17 SECONDS

LAT & LONG DATA SOURCE (GPS (PLEASE GPS ENTRANCE GATE) OR MAP INTERPOLATION): Google Earth

TOTAL ACREAGE: 31 MATERIAL TO BE MINED: Clay

ESTIMATED START DATE: 2011-01-12 (YYYY-MM-DD) ESTIMATED END DATE: 2025-07 (YYYY-MM-DD)

SIC CODE 1455 NAICS CODE N/A

STORM WATER POLLUTION PREVENTION PLAN (SWPPP)

THE GENERAL PERMIT REQUIRES THE SWPPP TO BE ONSITE OR LOCALLY AVAILABLE, UP-TO-DATE AND EFFECTIVE IN CONTROLLING STORM WATER POLLUTANTS. ACCORDINGLY, IN ADDITION TO THE PROJECT'S CURRENT BMPS, TWO (2) SPECIFIC BMPS (SEE BELOW) ARE REQUIRED TO BE IN THE SWPPP.

IS A COPY OF THE SWPPP AT THE PERMITTED SITE OR LOCALLY AVAILABLE?	☑ YES	☐ NO
DOES SWPPP CONTAIN AN UP-TO-DATE ASSESSMENT OF POTENTIAL STORM WATER POLLUTANT SOURCES AND IDENTIFY BMPS TO EFFECTIVELY CONTROL THEM?	☑ YES	☐ NO
IF A SEDIMENTATION BASIN IS A PROJECT BMP, DOES IT DISCHARGE ONLY FROM THE SURFACE OF THE BASIN? IF NO, THE BASIN MUST HAVE A SURFACE DISCHARGE IMMEDIATELY FROM THE DATE OF RECOVERAGE.	☑ YES or N.A.	☐ NO
IF TRUCK TRAFFIC LEAVES MINING SITE AND MOVES DIRECTLY ONTO PAVED PUBLIC ROAD, IS A CONSTRUCTION EXIT AN INSTALLED BMP? IF NO, A CONSTRUCTION EXIT MUST BE INSTALLED IMMEDIATELY OF THE DATE OF RECOVERAGE. IF A MINE IS CURRENTLY INACTIVE, BUT IS SUBMITTING A RECOVERAGE FORM, THE CONSTRUCTION EXIT MUST BE INSTALLED IMMEDIATELY OF THE MINE BECOMING ACTIVE.	☑ YES or N.A.	☐ NO
IS A WASTEWATER RECIRCULATION SYSTEM WITH NO DISCHARGE USED ON THE FACILITY?	☐ YES	☑ NO
IS MINE DEWATERING PRESENT ON SITE?	☐ YES	☑ NO

IF CHECKED YES TO WASTERWATER RECIRCULATION SYSTEM WITH NO DISCHARGE, FILL OUT BELOW

IS MINE COVERED UNDER VALID "NO DISCHARGE" STATE OPERATING PERMIT? ☐ YES ☑ NO

PERMIT NO. MS _ _ _ _ _ _ _

DISTANCE BETWEEN RECIRCULATION POND(S) AND PROPERTY LINE: _____ (FT)
(MUST BE AT LEAST 150 FEET)

NUMBER OF RECIRCULATION POND(S): _____

STORAGE CAPACITY OF EACH RECIRCULATION POND: _____ (FT^3)

IF CHECKED YES TO MINE DEWATERING, FILL OUT BELOW

IS MINE COVERED UNDER VALID NPDES DISCHARGE PERMIT FOR MINE DEWATERING? ☐ YES ☑ NO

PERMIT NO. MS _ _ _ _ _ _ _

ESTIMATED DEWATERING VOLUME: _____ (GAL/DAY)

NAME AND ADDRESS OF THE RECIPIENT OF THE DISCHARGE MONITORING REPORTS (DMRs), IF DIFFERENT FROM SIGNATORY:

I certify under penalty of law that this document and all attachments were prepared under my direction or supervision in accordance with a system designed to assure that qualified personnel properly gathered and evaluated the information submitted. Based on my inquiry of the person or persons who manage the system, or those persons directly responsible for gathering the information, the information submitted is, to the best of my knowledge and belief, true, accurate and complete. I am aware that there are significant penalties for submitting false information, including the possibility of fine and imprisonment for knowing violations.

Katherine Sams Russell

Authorized Signature[1]

05 / 07 / 2018

Date

Katherine Sams Russell

Printed Name

Manager/Vice President


Title

[1]This application shall be signed according to the General Permit, Act 15, T-4 as follows:

- For a corporation, by a responsible corporate officer.
- For a partnership, by a general partner.
- For a sole proprietorship, by the proprietor.
- For a municipal, state or other public facility, by either a principal executive officer, the mayor, or ranking elected official.
- Duly Authorized Representative

Please submit this form to:

Chief, Environmental Permits Division
MDEQ, Office of Pollution Control
P.O. Box 2261
Jackson, Mississippi 39225

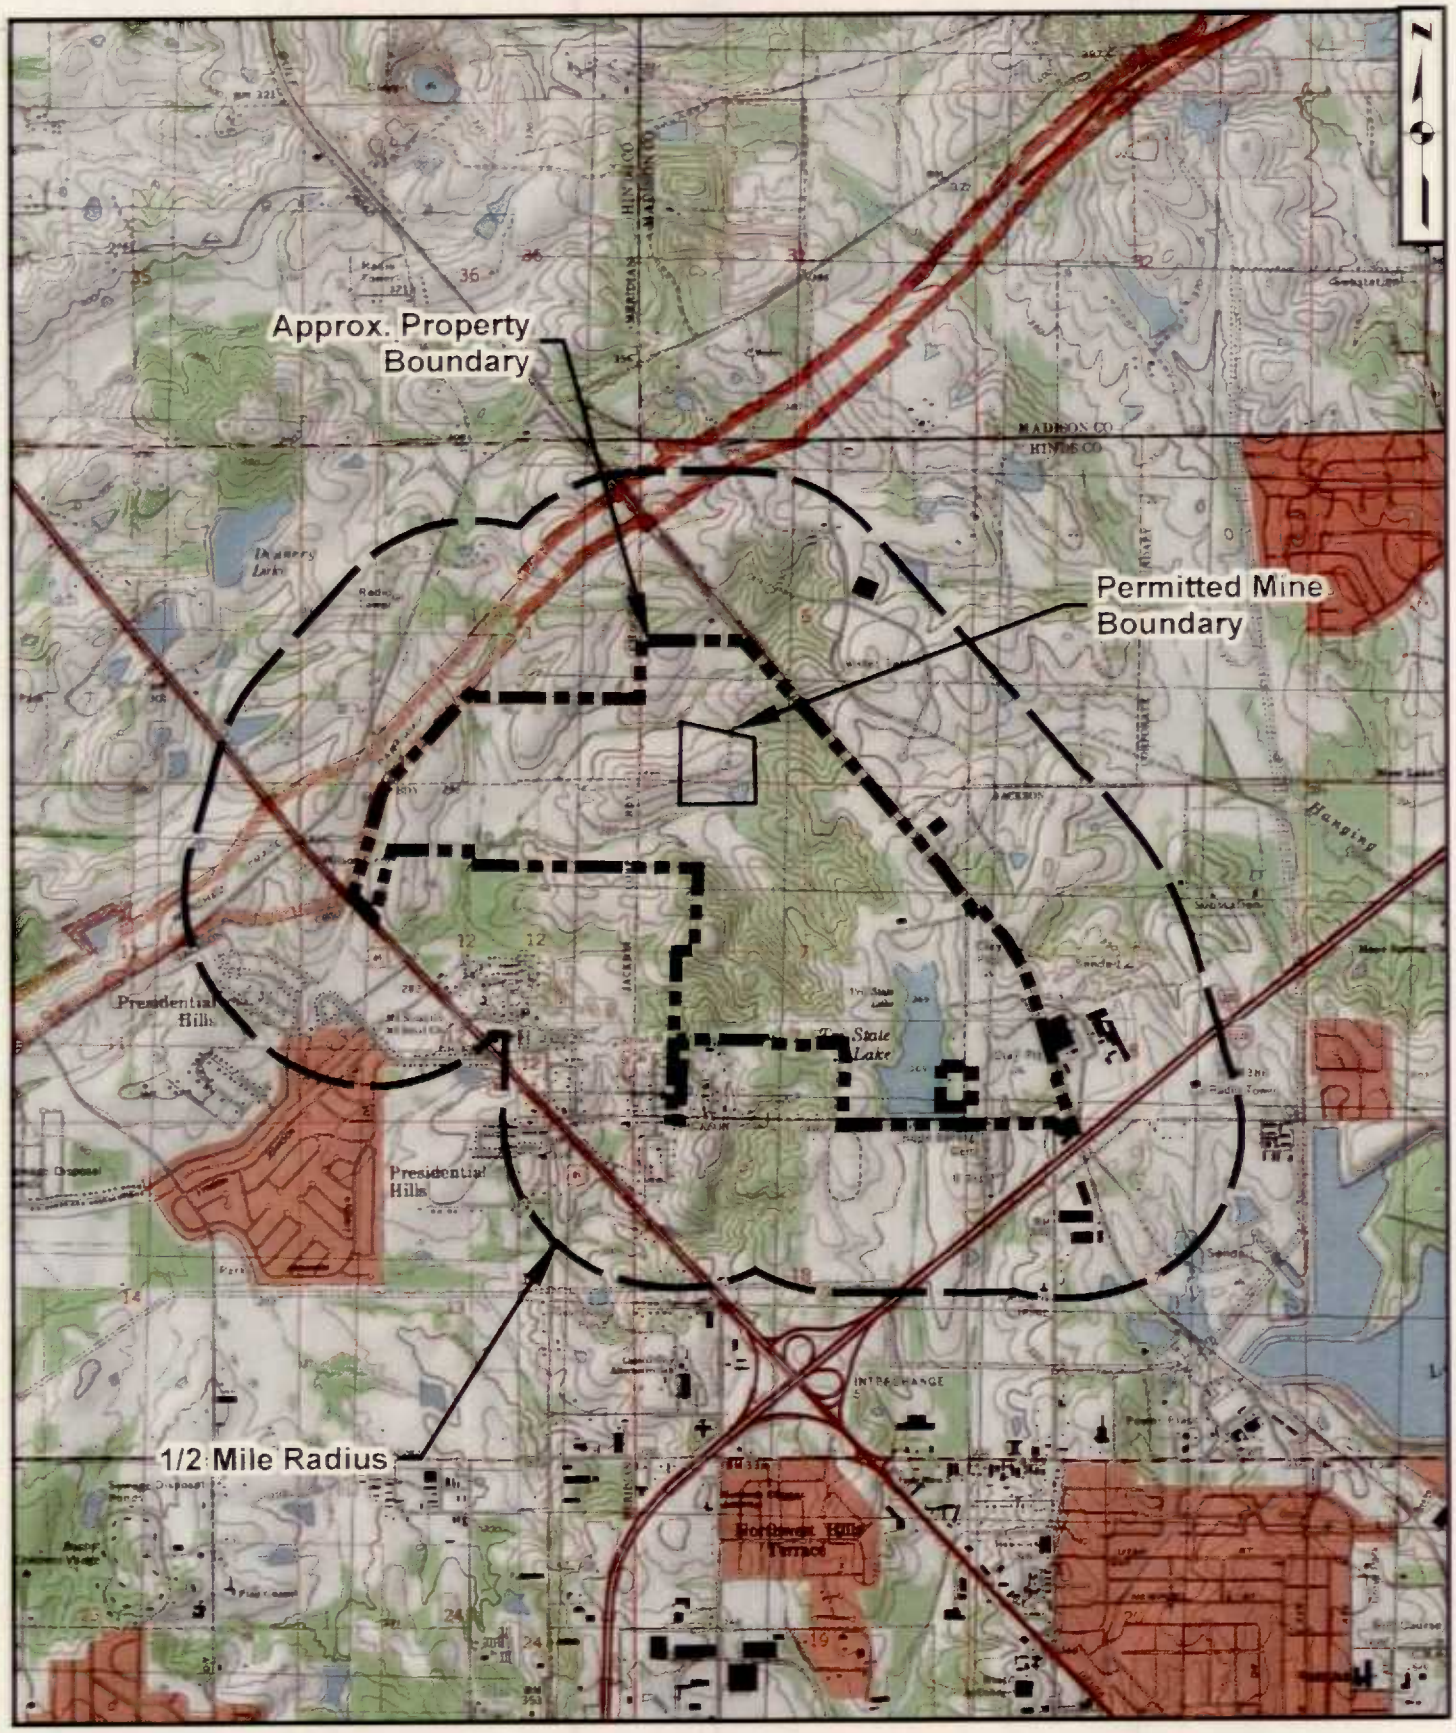

3,000 1,500 0 3,000

GRAPHIC SCALE IN FEET

Location Map
Farm Mine

Date: 5/4/2018

HHNT
HODGES, HARBIN, NEWBERRY & TRIBBLE, INC.
Consulting Engineers
3920 Arkwright Road, Suite 101
Macon, Georgia 31210
Tel: (478) 743 -7175 Fax: (478) 743 -1703